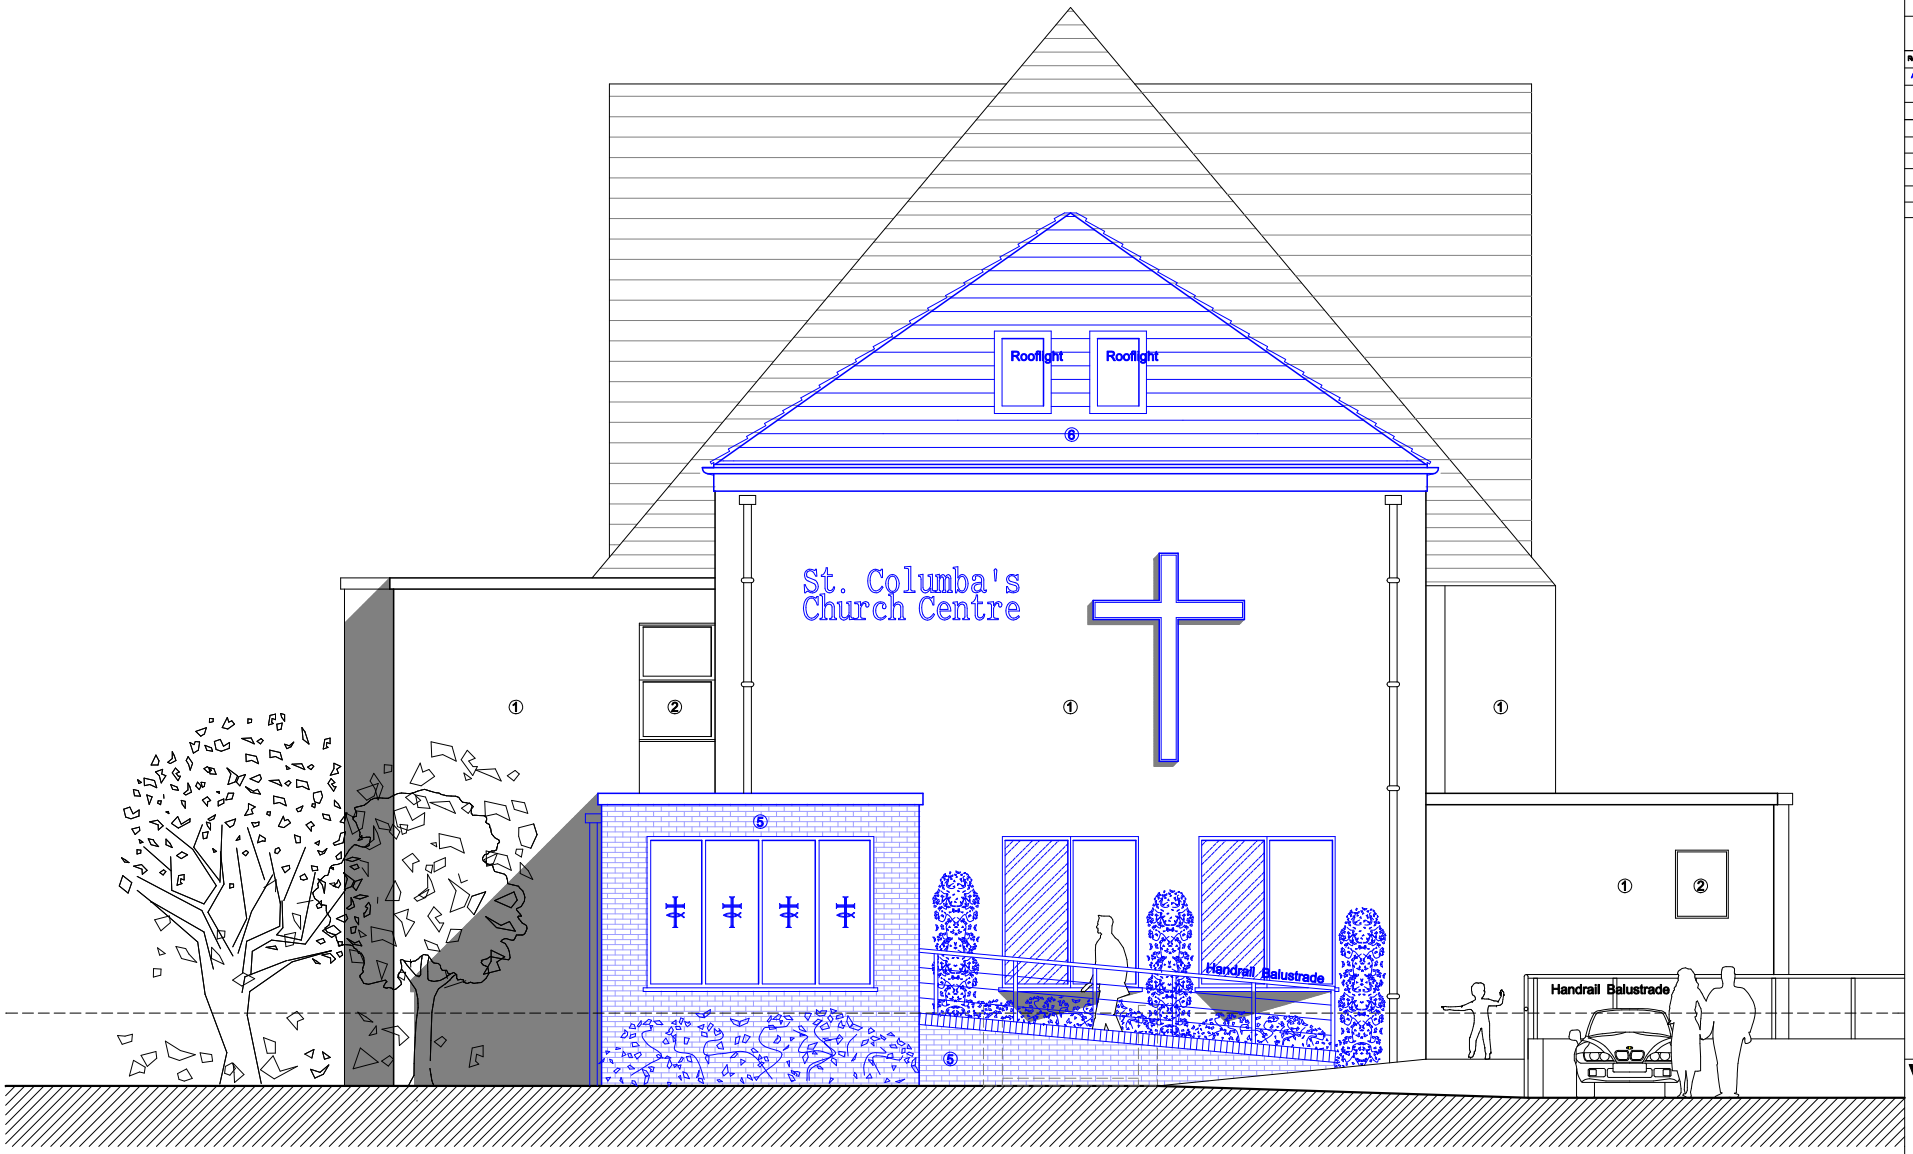

Proposed North-East (Street Facing) Elevation

ALL DIMENSIONS ARE TO BE VERIFIED ON SITE, BEFORE CONSTRUCTION AND ORDERING OF MATERIALS. PLEASE CONTACT THE ARCHITECT FOR CLARIFICATION ON DISCREPANCIES - DO NOT ASSUME.

REVISIONS

Rev	Date	Description	Stg
A	04.05.17	Revised as per Planning Officer's Requirements.	JLB

Legend

① Facing Brickwork
② Windows
③ Brick Banding / Border
④ Roof Tiles
⑤ Proposed Brickwork to match existing
⑥ Proposed Roof Tiles to match existing

Vagdia and Holmes
CHARTERED ARCHITECTS
The Architect's Studio,
12a Coventry Canal Basin,
St. Nicholas Street, Coventry, CV1 4LY
(t) 024 7622 2393 (f) 024 7655 0324
(e) info@vagdiaholmes.com

Project: Alteration and Extensions to St Columba's URC
Coventry Canal Basin, St Nicholas Road,
Coventry, West Midlands, CV1 4BX

Client: St Columba's URC

Title: Proposed Street Facing Elevation

Date: Jan 2017
Drawn by: JLB
Checked by: KLH
Scale: 1:50 @ A2

Drawing Number:

1677-EV-011A

For: PLANNING APPROVAL

This drawing is copyright © to Vagdia & Holmes Limited 2017. All Rights Reserved
This drawing is the property of Vagdia & Holmes Limited, it must not be copied or reproduced or divulged to anyone without written permission.